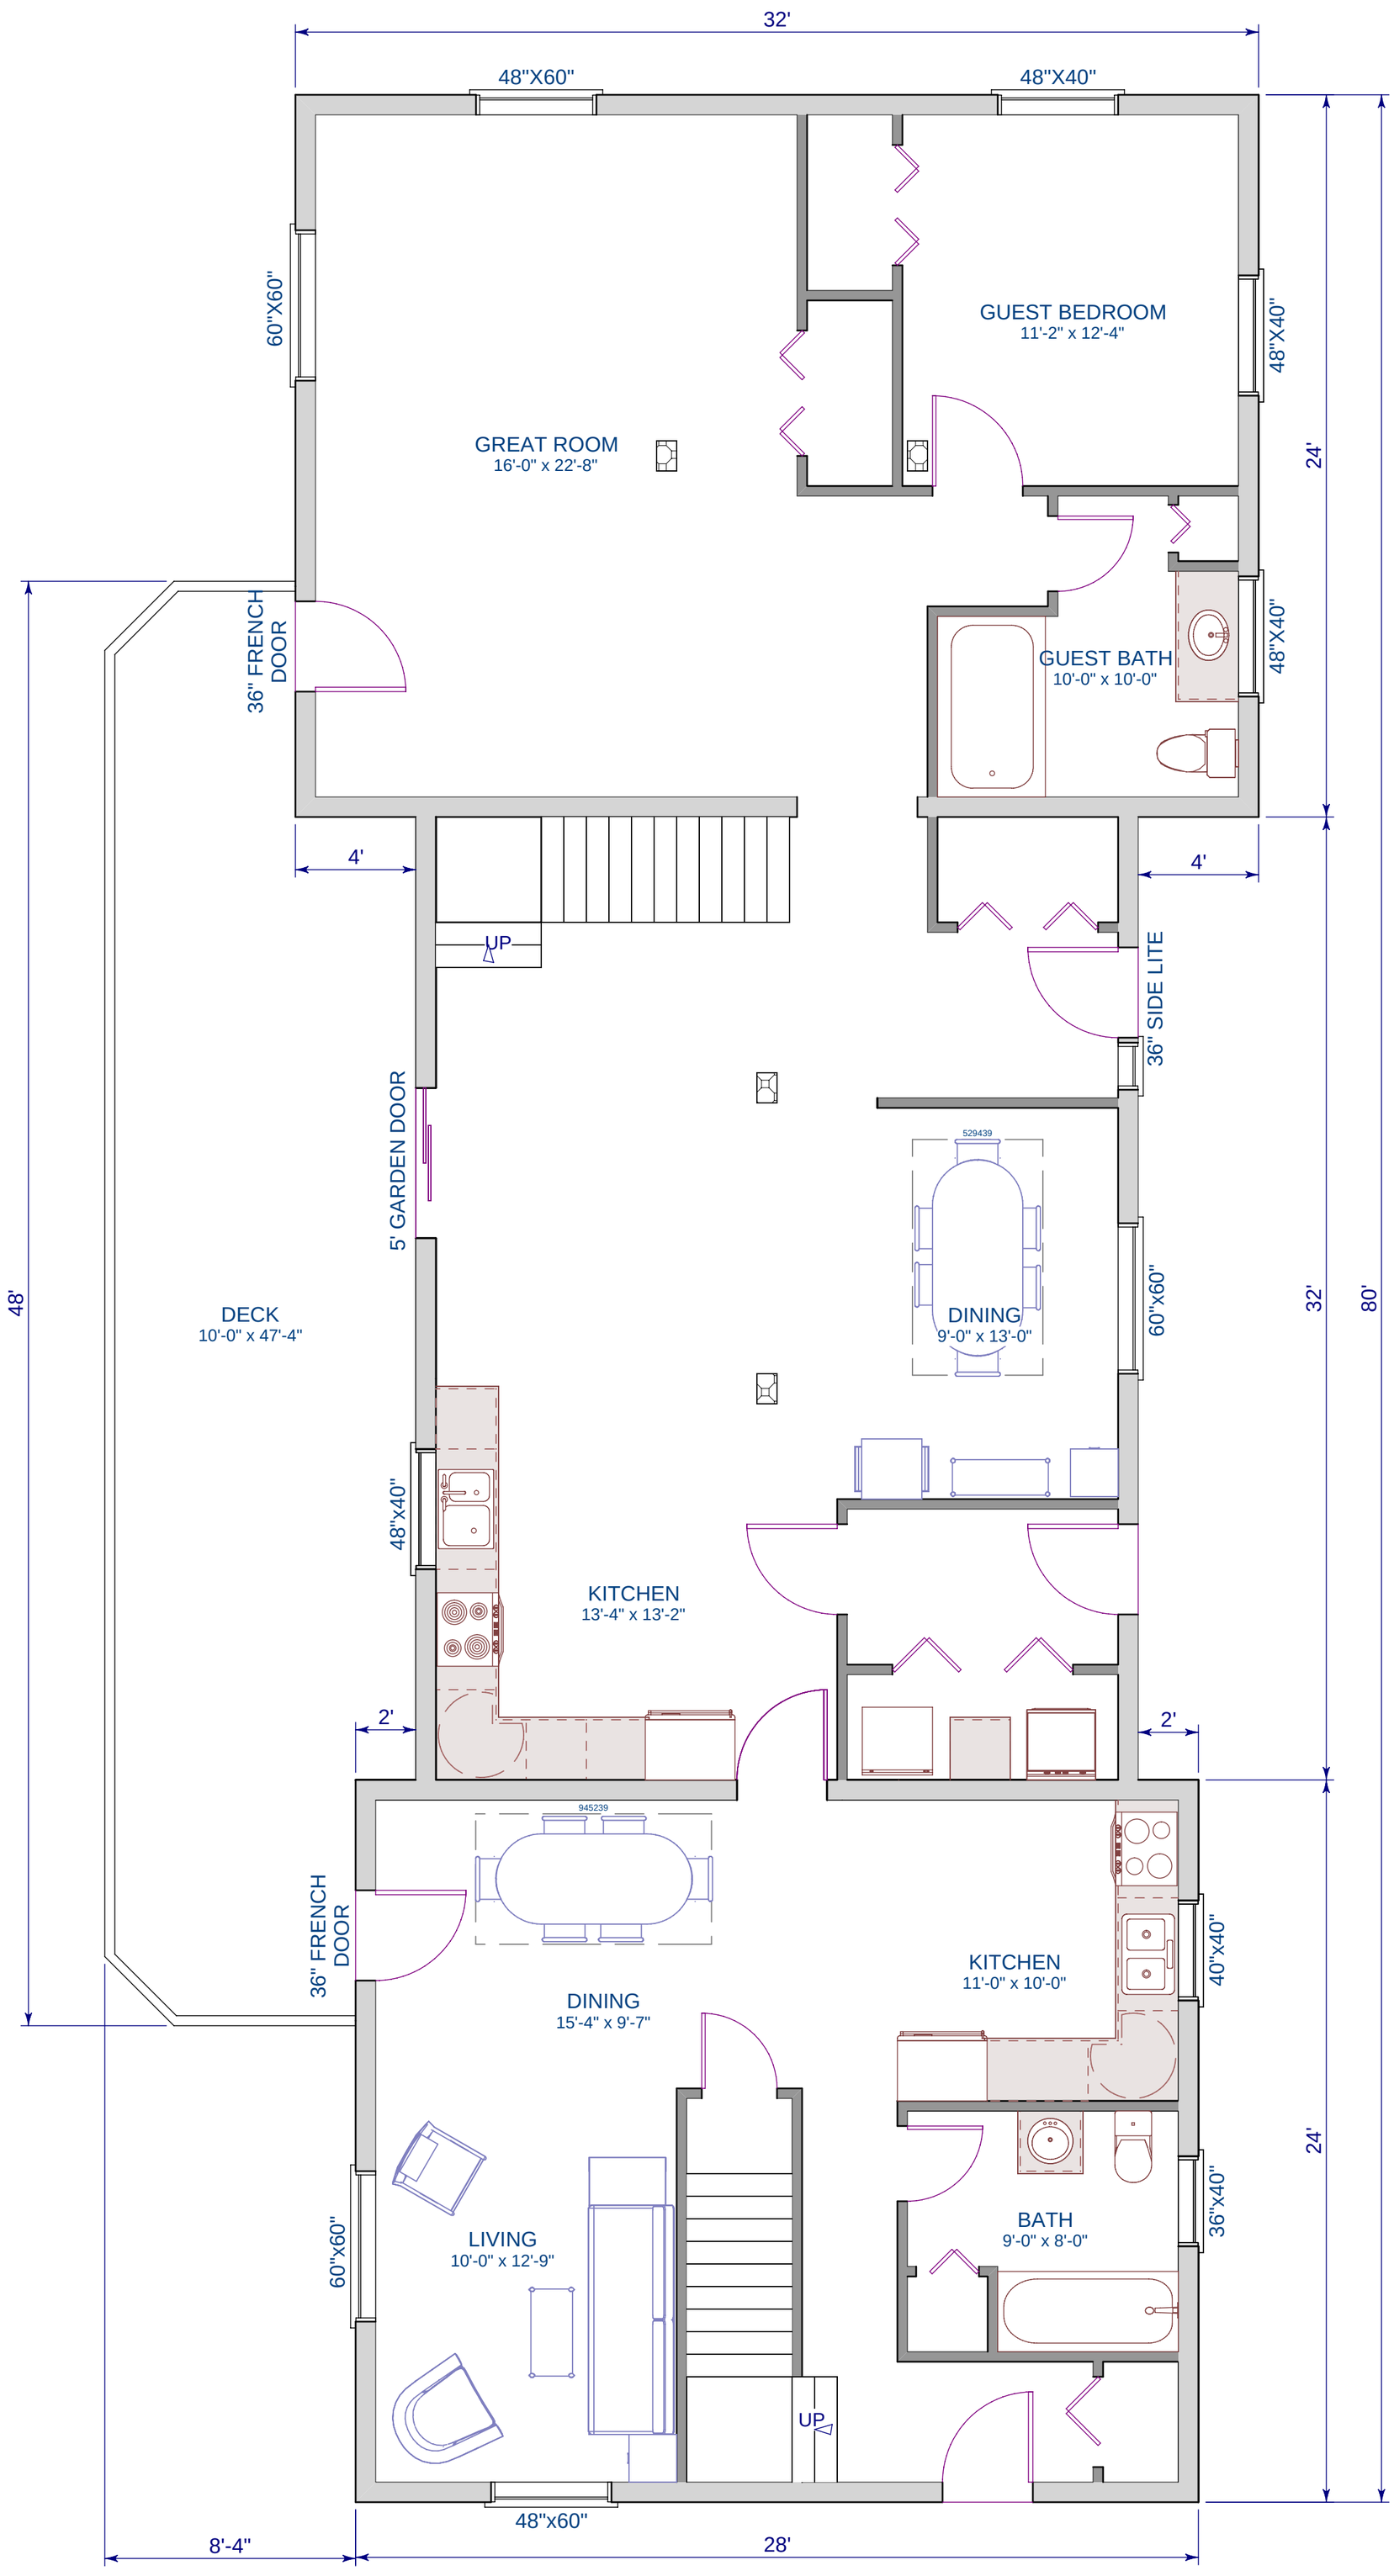

MAIN FLOOR PLAN